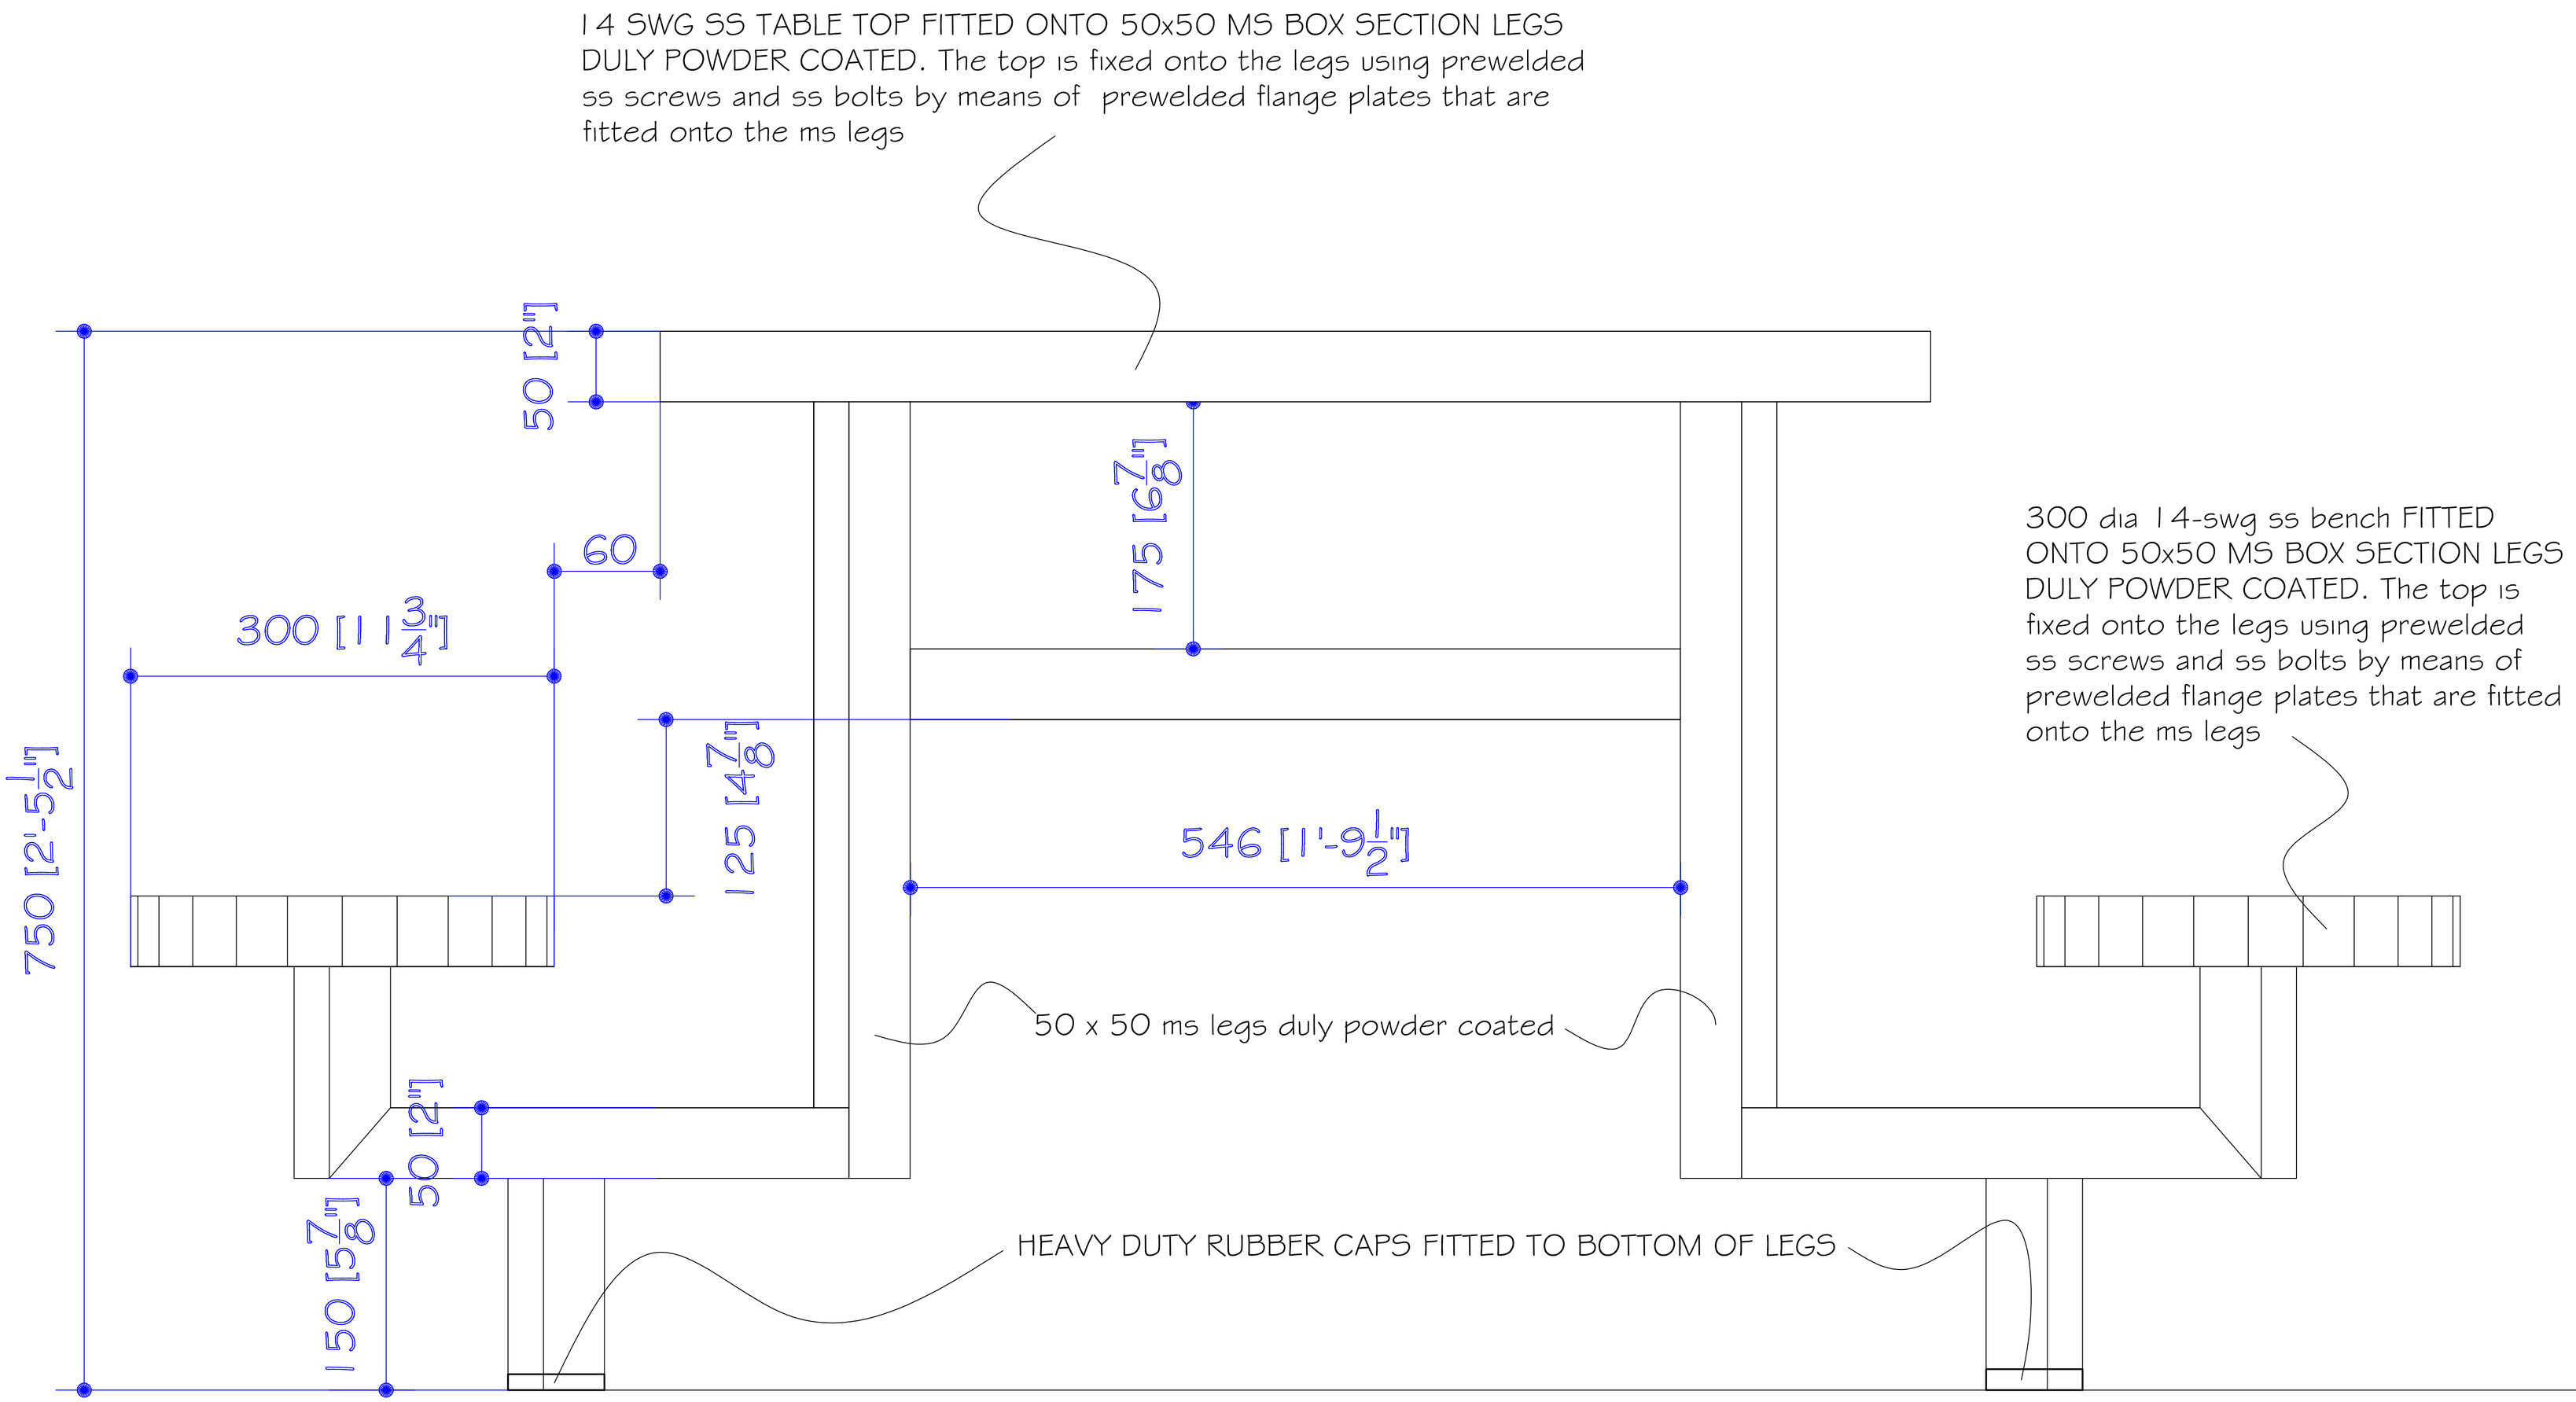

BOSE BROTHERS ARCHITECTS

ARCHITECTS, ENGINEERS, CITY PLANNERS & INTERIOR DESIGNERS

10 B MEGHDOOT, 12 ROWLAND ROAD,

KOLKATA - 700 020.

KOLKATA * NEW DELHI

PROJECT NAME:
HOSTEL 7 AT N.I.T ROURKELA

DRAWING TITLE :
DINING HALL TABLE (SIDE ELEVATION)

DRAWING NO: DIN-1

REV. NO

SCALE:

DATE: 30/05/2007

DATE & SIGNATURE	REV.NO.	DESCRIPTION

DEALT BY:

CHECKED BY: