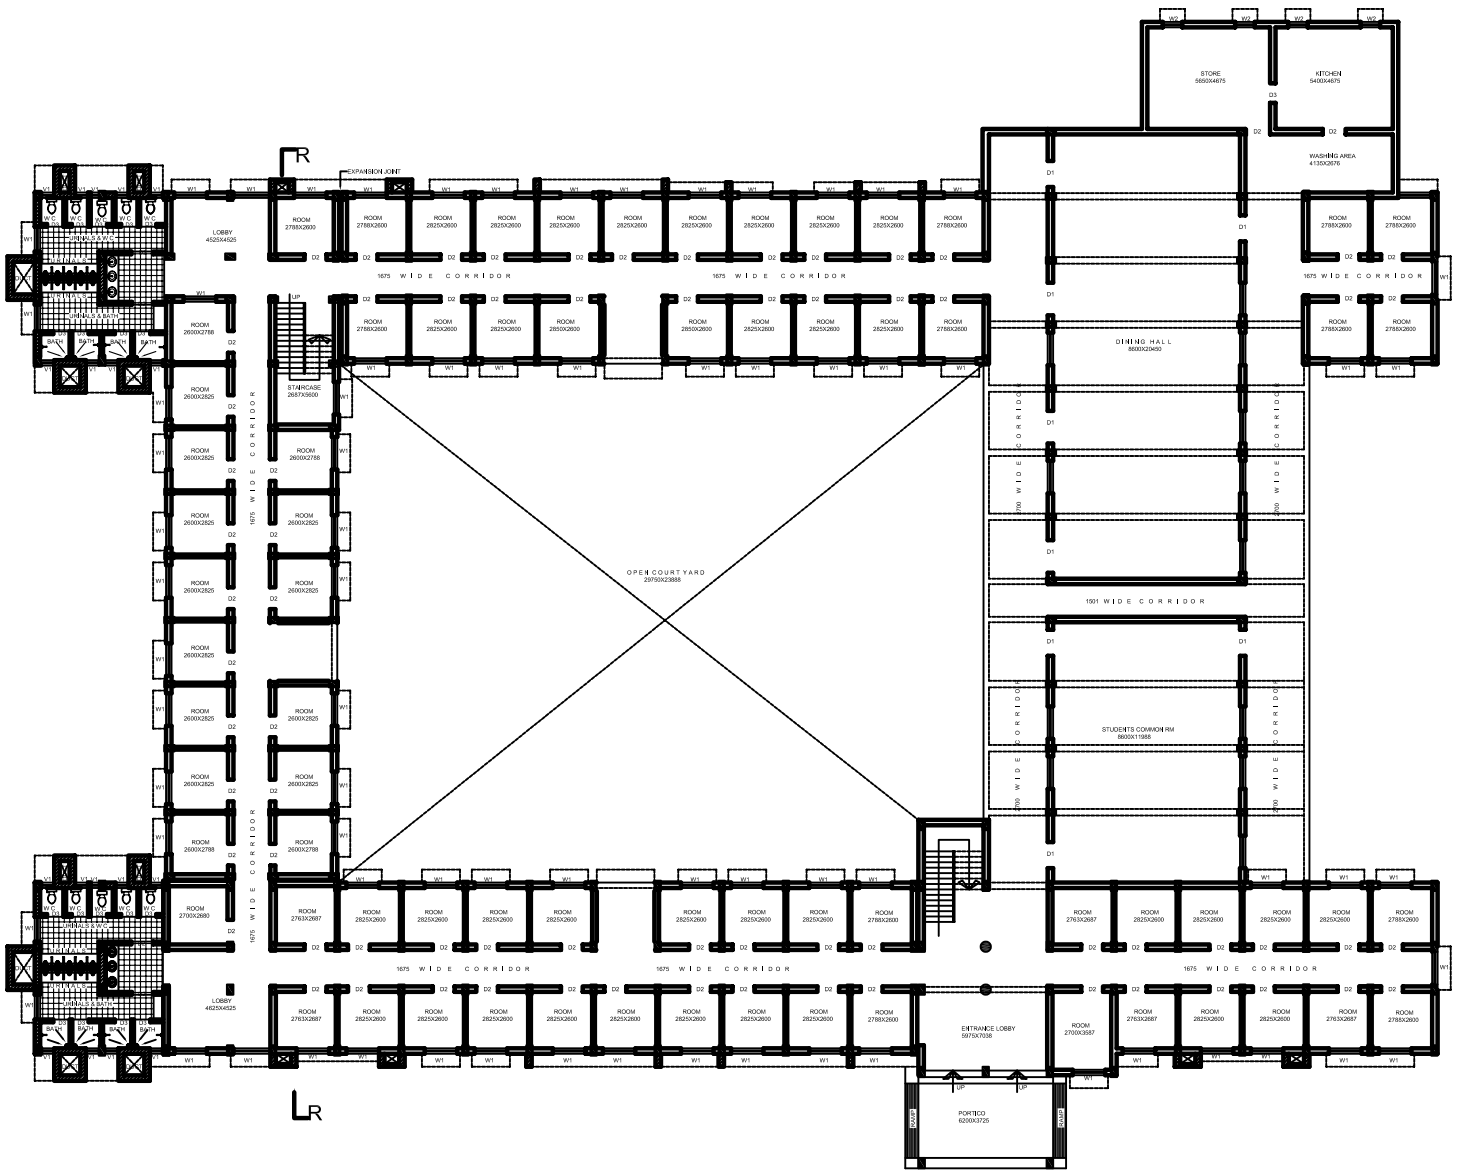

GROUND FLOOR PLAN

PROPOSED ADDITION AND ALTERATION TO THE HOSTEL NO. 6 BUILDING FOR NIT, ROURKELA

REFERENCES

PROPOSED PORTION SHOWN

EXISTING PORTION SHOWN

SCHEDULE OF DOORS AND WINDOWS

D1	1200X2100	FLUSH DOOR
D2	1000X2100	FLUSH DOOR
D3	750X2100	PVC DOOR
W	2000X1500	FULLY GLAZED WINDOW
W1	1500X1500	FULLY GLAZED WINDOW
W2	900X1500	FULLY GLAZED WINDOW
V1	600X600	FULLY GLAZED VENTILATOR

STATEMENT OF AREA

PROPOSED FIRST FLOOR AREA	111 SQM
PROPOSED SECOND FLOOR AREA	1083 SQM
PROPOSED TOILET AREA	96 SQM
RENOVATED TOILET AREA	192 SQM

NOTES

1. ONLY WRITTEN DIMENSIONS ARE TO BE FOLLOWED.
2. ALL DIMENSIONS ARE MM UNLESS OTHERWISE SPECIFIED.
3. DOUBTS AND DECRIPANCIES SHOULD BE CLARIFIED FROM THIS OFFICE BEFORE IMPLEMENTATION.
4. THESE DRAWINGS ARE THE SOLE PROPERTY OF M/s SPACE ARCH
5. COPY RIGHTS RESERVED.

CONSULTANTS

SPACE ARCH
ARCHITECT/ENGINEER/PLANNER
205,JAYADEV VIHAR, BHUBANESWAR

CLIENT

ARCHITECT

CONTENTS: GROUND FLOOR PLAN

SCALE: 1:100

SHEET NO.: 001

REVISION: 0