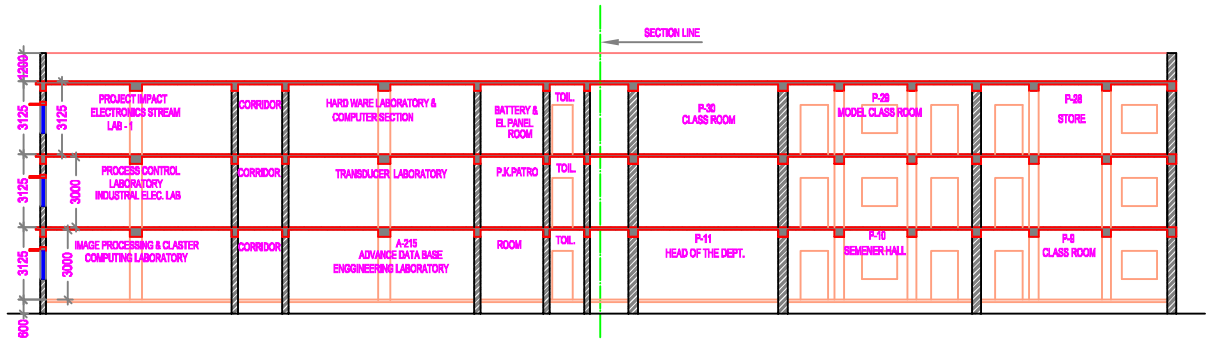

SECTION AT E -E'

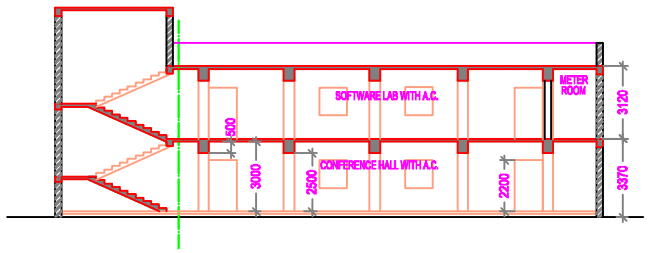

SECTION AT DD'

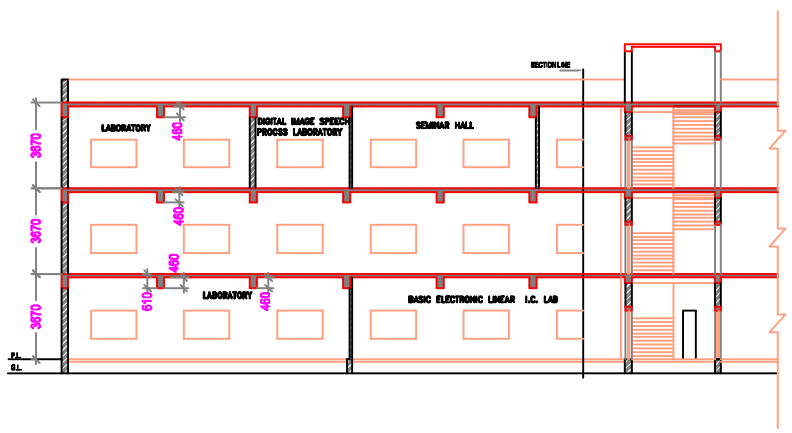

SECTION ON BB'

NATIONAL INSTITUTE OF TECHNOLOGY, ROURKELA

BUILDING PLANS

COMPUTER SCIENCE & ELECTRONICS DEPARTMENT

ELEVATION & SECTION

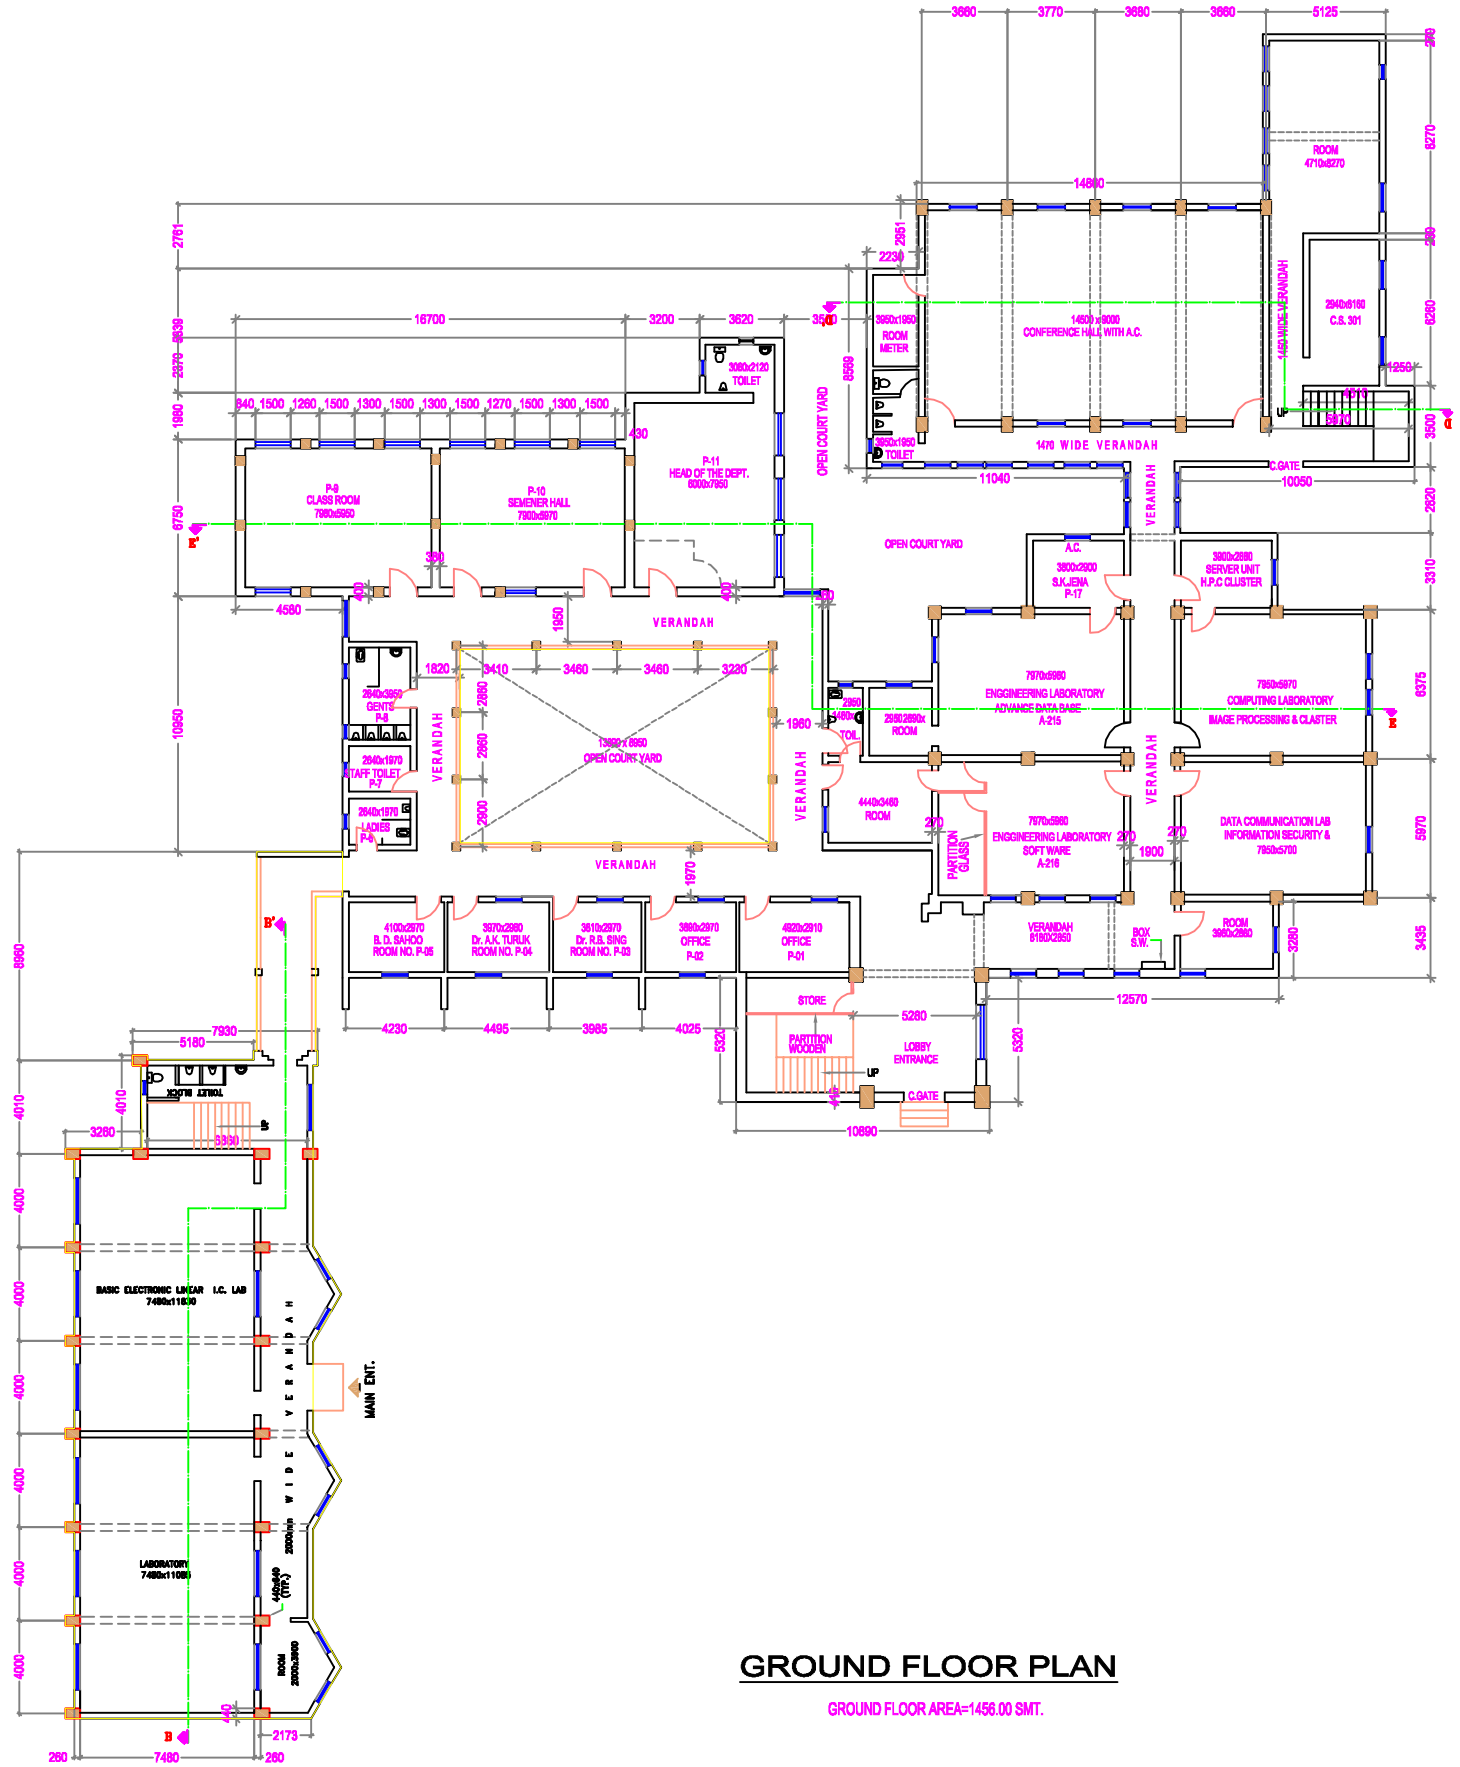

GROUND FLOOR PLAN

GROUND FLOOR AREA=1456.00 SMT.

NATIONAL INSTITUTE OF TECHNOLOGY, ROURKELA

BUILDING PLANS

COMPUTER SCIENCE & ELECTRONICS DEPARTMENT

GROUND FLOOR PLAN