EXTENSION OF C.V RAMAN HALL OF RESIDENCE FOR NATIONAL INSTITUTE OF TECHNOLOGY ,ROURKELA.

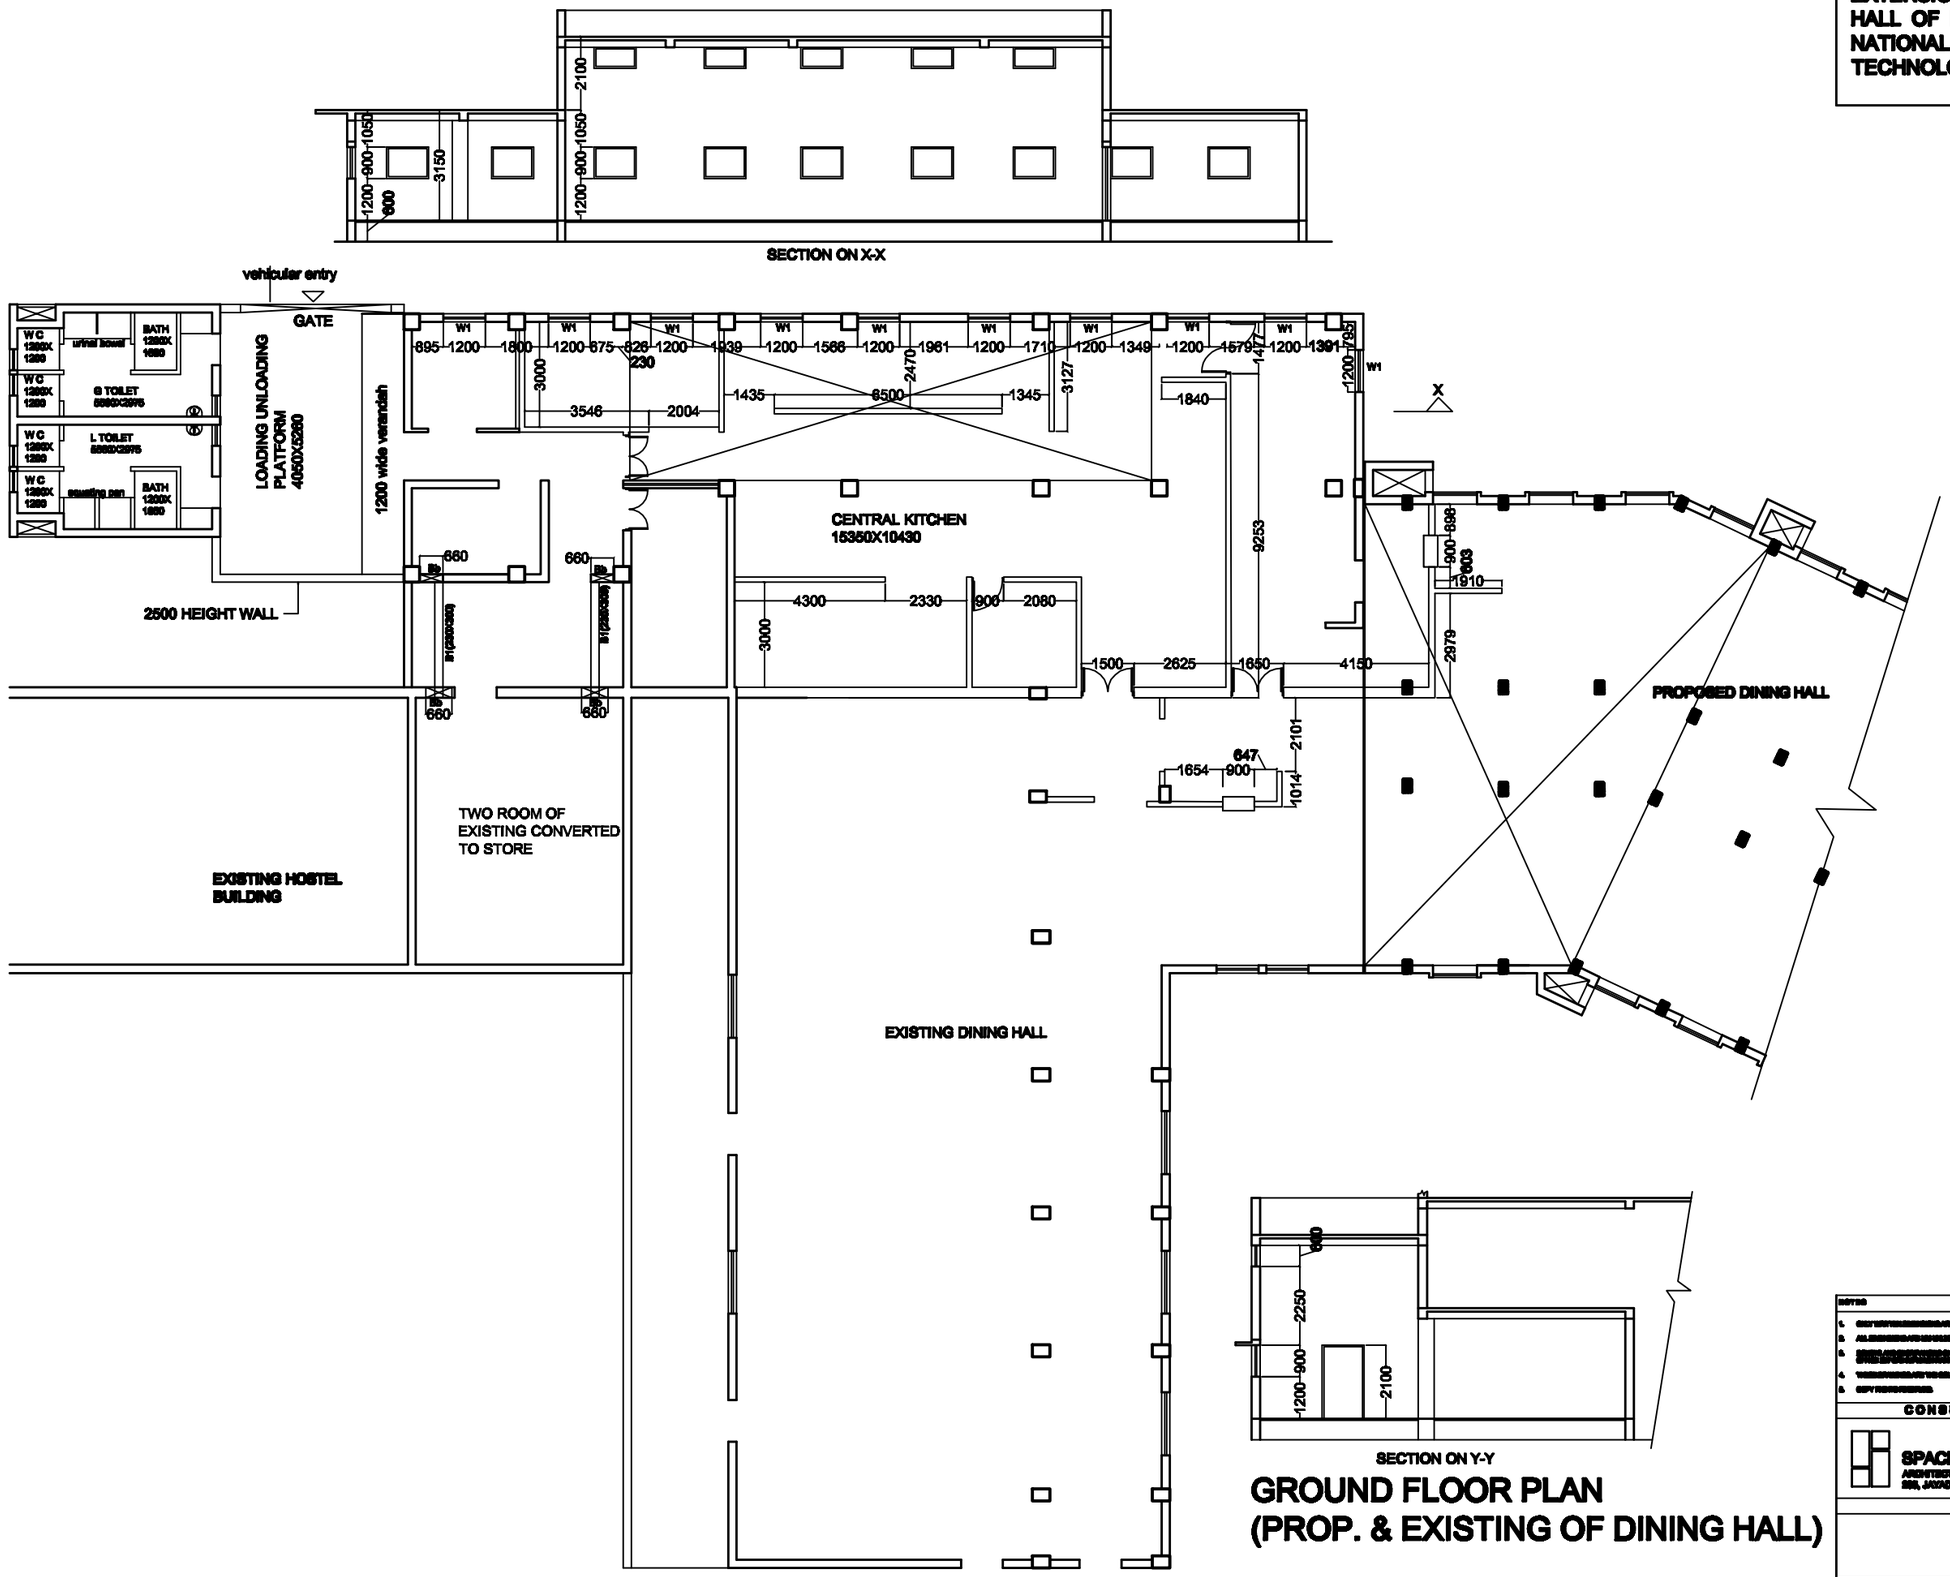

GROUND FLOOR PLAN (PROP. & EXISTING OF DINING HALL)

NOTES	SCHEDULE OF OPENINGS
1. [illegible]	D1 [illegible] DOOR D2 [illegible] DOOR D3 [illegible] DOOR W1 [illegible] WINDOW V1 [illegible] VENTILATOR
2. ALL DIMENSIONS ARE IN MILLIMETERS UNLESS OTHERWISE SPECIFIED.	
3. [illegible]	
4. [illegible]	
5. [illegible]	

CONSULTANTS

SPACE ARCH
ARCHITECT:ENGINEER:INTERIOR DESIGNER
[illegible], JAYADEV VIHAR, BHUBANESWAR

	ARCHITECT D.K.PARIDA REGD NO. CA/IN/17280
SCALE 1:200	CONTENT DINING HALL & KITCHEN GROUND FLOOR PLAN
REVISION 19.05.11	SHEET NO. AR-109